DANE COUNTY CERTIFIED SURVEY MAP NO. 13232

BEING A DIVISION OF LOT 1 OF CERTIFIED SURVEY MAP NO. 5460, RECORDED AS DOCUMENT NO. 2063368, RECORDED IN VOLUME 25 OF CERTIFIED SURVEY MAPS ON PAGE 5, ALSO A DIVISION OF LOT 1 OF CERTIFIED SURVEY MAP NO. 5485, RECORDED AS DOCUMENT NO. 2068987, RECORDED IN VOLUME 25 OF CERTIFIED SURVEY MAPS ON PAGES 63-65, AS LOCATED IN THE SW ¼-SW ¼ OF SECTION 4 AND THE SE ¼-SE ¼ OF SECTION 5, TOWN 7 NORTH, RANGE 7 EAST, TOWN OF CROSS PLAINS, DANE COUNTY, WISCONSIN.

Document 4839501
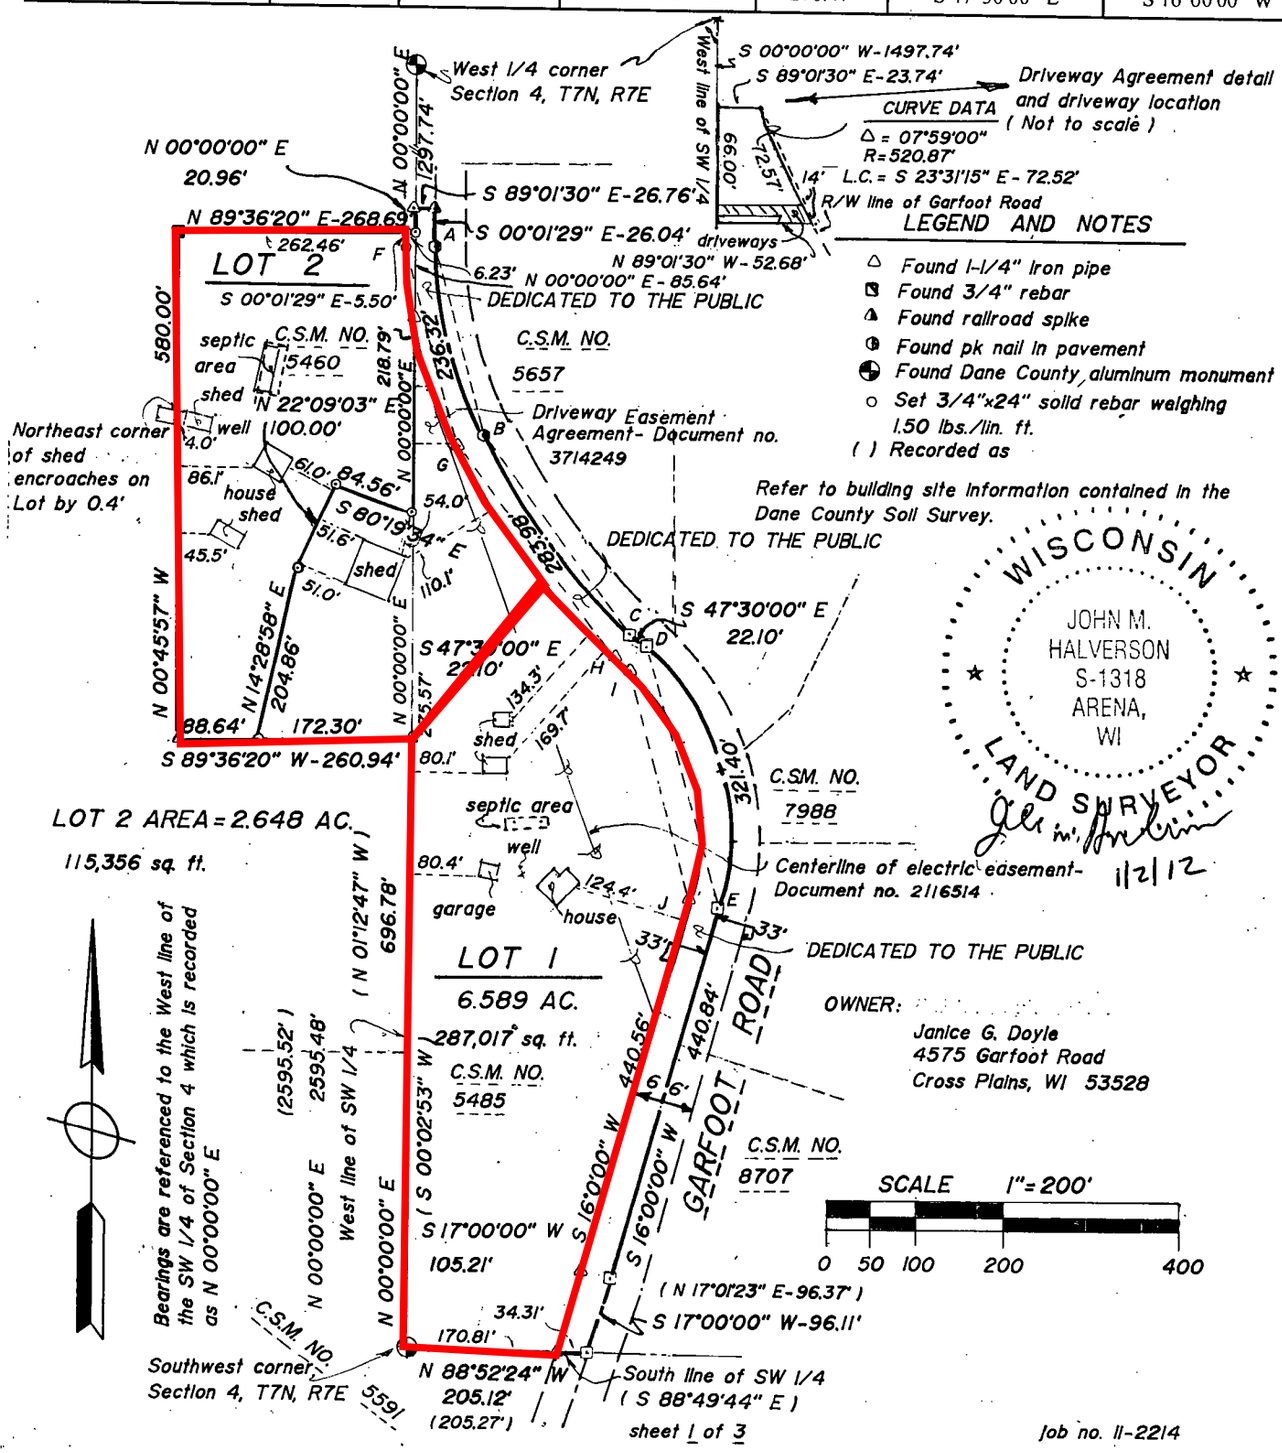
CURVE	RADIUS	ARC	CENTRAL ANGLE	CHORD BEARING	LENGTH	TANGENT BEARING	TANGENT BEARING
A-B	487.87'	236.32'	27°45'11"	S 13°54'04" E	234.01'	S 00°01'29" E	S 27°46'40" E
B-C	825.00'	283.98'	19°43'20"	S 37°38'20" E	282.58'	S 27°46'40" E	S 47°30'00" E
D-E	290.00'	321.40'	63°30'00"	S 15°45'00" E	305.20'	S 47°30'00" E	S 16°00'00" W
F-G	520.87'	252.30'	27°45'11"	S 13°54'04" E	249.84'	S 00°01'29" E	S 27°46'40" E
LOT 1	520.87'	171.88'	18°54'26"	S 18°19'27" E	171.10'	S 08°52'14" E	S 27°46'40" E
LOT 2	520.87'	80.42'	08°50'45"	S 04°26'51.5" E	80.34'	S 00°01'29" E	S 08°52'14" E
G-H	858.00'	295.34'	19°43'20"	S 37°38'20" E	293.88'	S 27°46'40" E	S 47°30'00" E
I-J	257.00'	284.83'	63°30'00"	S 15°45'00" E	270.47'	S 47°30'00" E	S 16°00'00" W